Plan View Elevation

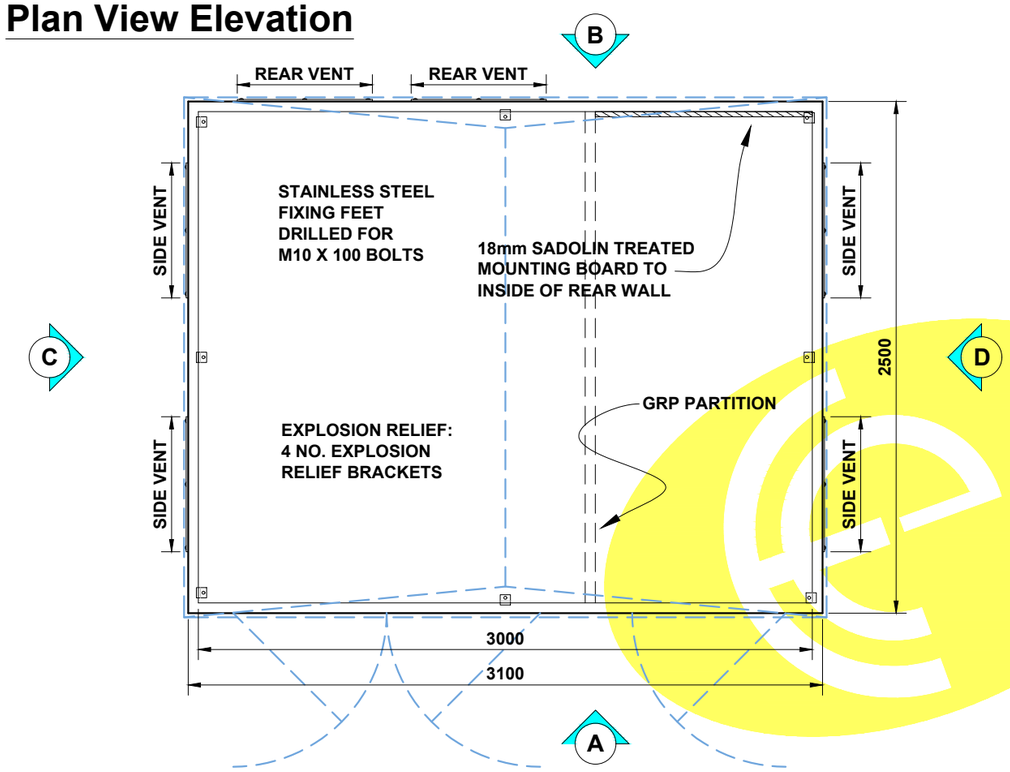

Elevation (A) *(front)*

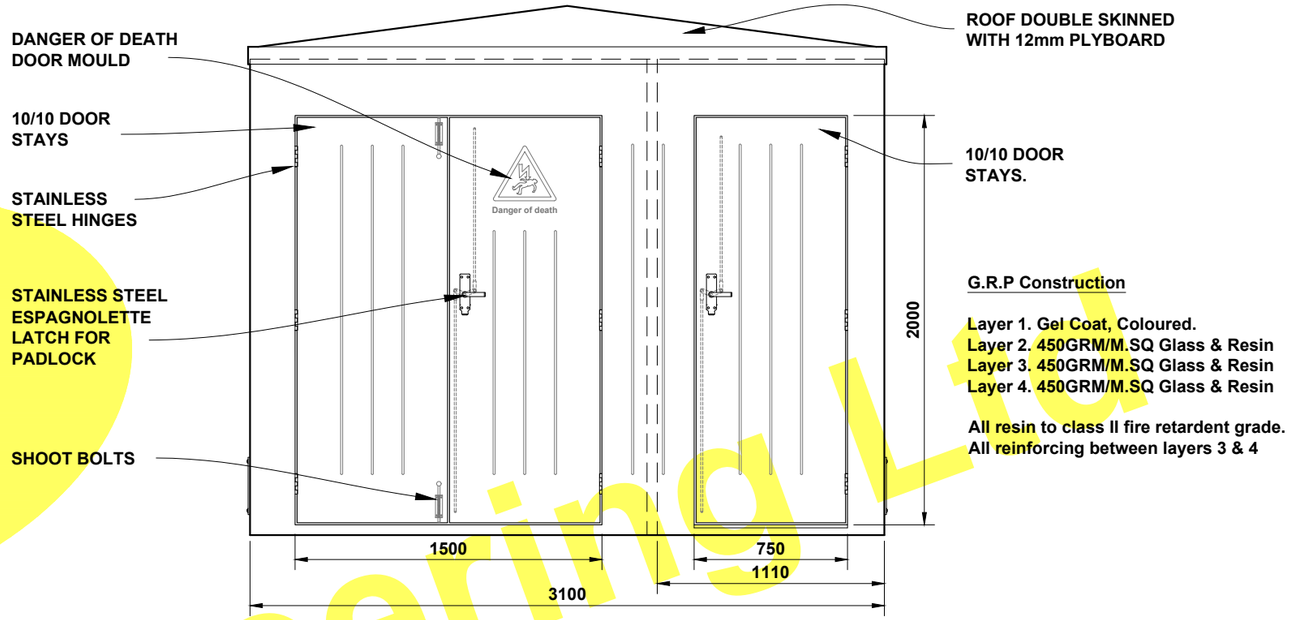

G.R.P Construction

Layer 1. Gel Coat, Coloured.
Layer 2. 450GRM/M.SQ Glass & Resin
Layer 3. 450GRM/M.SQ Glass & Resin
Layer 4. 450GRM/M.SQ Glass & Resin

All resin to class II fire retardent grade.
All reinforcing between layers 3 & 4

Elevation (C) *(l/h side)*

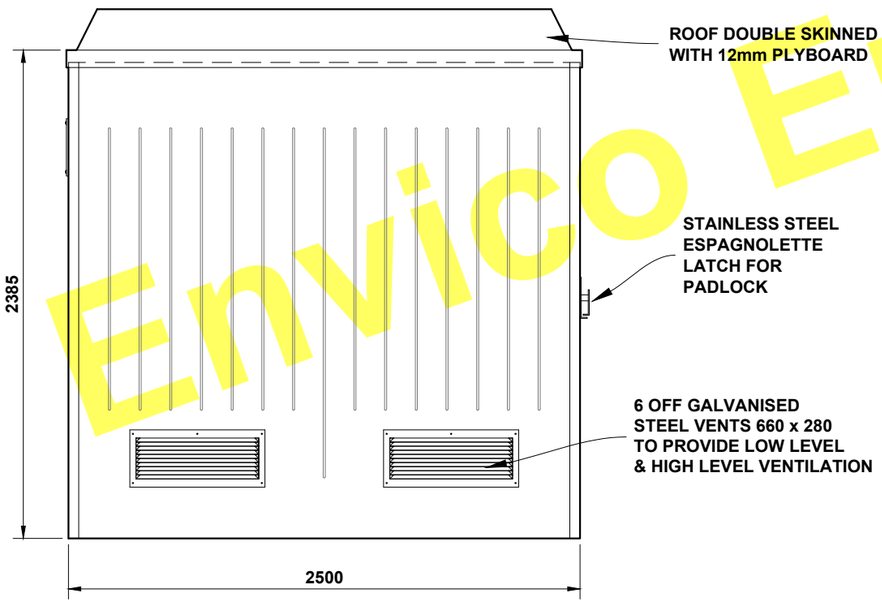

Elevation (B) *(rear)*

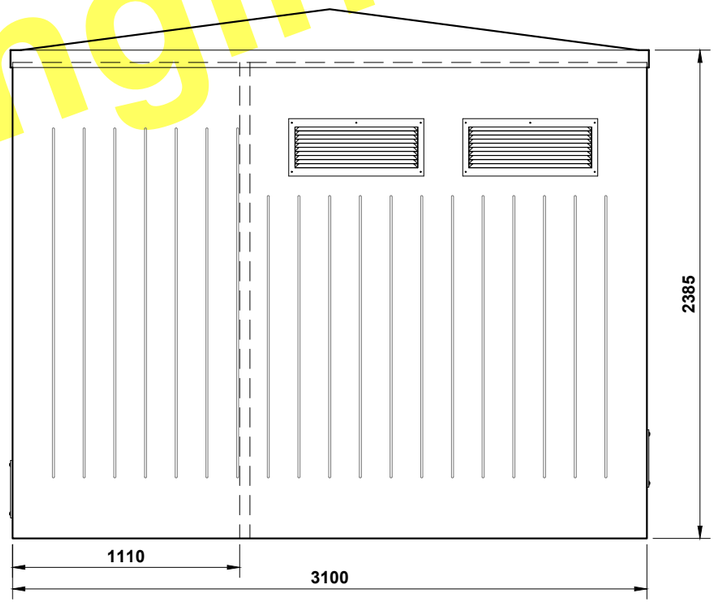

Elevation (D) *(r/h side)*

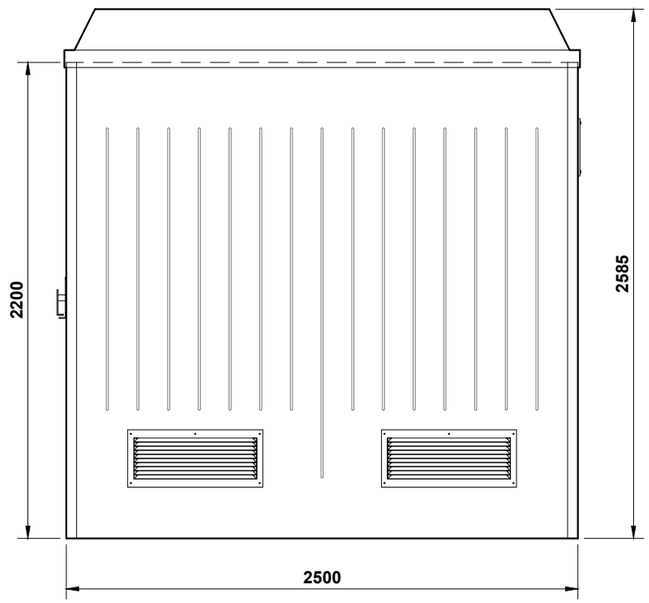

Envico Engineering Ltd

THE DRAWING AND DESIGN IS THE PROPERTY OF ENVICO ENGINEERING LTD. © AND WITHOUT THE WRITTEN CONSENT OF ENVICO ENGINEERING LTD. MAY NOT BE COPIED IN WHOLE OR IN PART OR COMMUNICATED TO A THIRD PARTY OR USED FOR ANY PURPOSE.

Envico Engineering Limited
Tel : 01792 794 619
Fax : 01792 793 532
Nantyffin Road (South), Enterprise park, Llansamlet
Swansea, SA7 9RG, South Wales.

INTERNAL WIDTH : 2990mm	APPROX. WEIGHT : 0000kg	GRP HOUSING : TRANSFORMER TYPE TR16
INTERNAL DEPTH : 2390mm	Date : 28/02/2017	Drawing Scale : Not To Scale
INTERNAL HEIGHT : 2300mm	Drawn By : D O`Malley	Drawing No : TR16 EKV0021 — Rev :